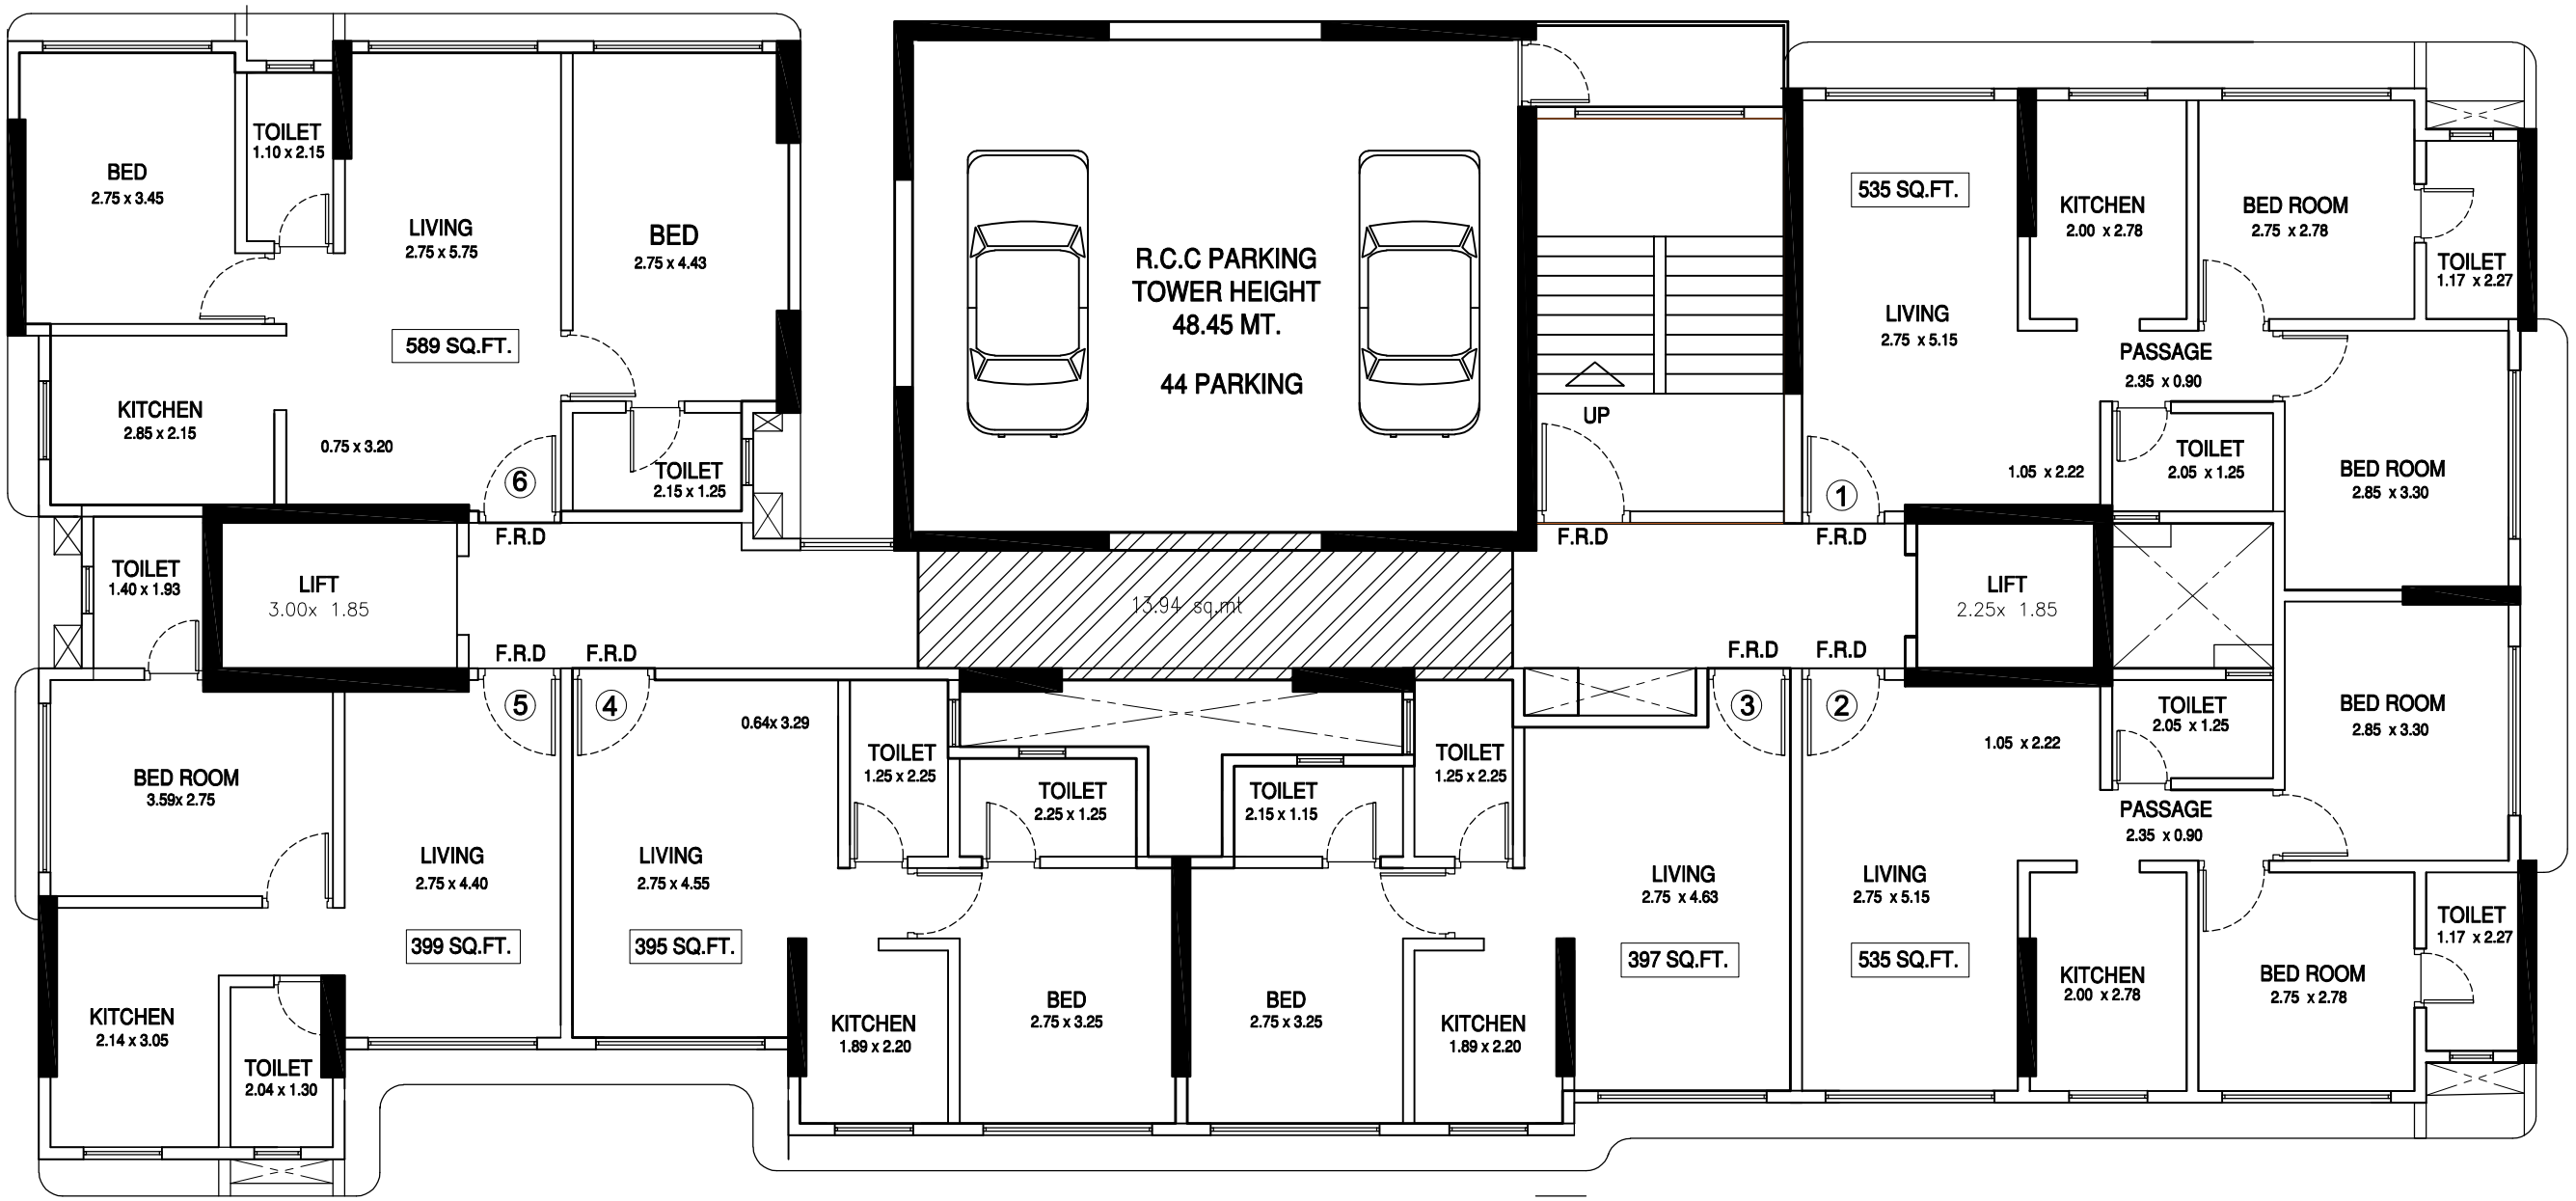

BLDG NO. 51

2ND TO 7TH, 9TH TO 14TH FLOOR PLAN

SCALE :- 1:100

JOB NO:	DWG NO.	SCALE :	DATE	DRWN BY	CHK. BY	REV. NO.
	1/4	AS STATED	06.02.2021	NAMITHA	ANKIT	—

NORTH

ANKIT MAKANI ARCHITECTS
A-5, ABHAY APARTMENT, LINK ROAD, NR DON BOSCO SCHOOL, BORIVALI (WEST), MUMBAI :- 400 092

ANKIT MAKANI
REG. NO. CA/2016/78764